REFERENCES

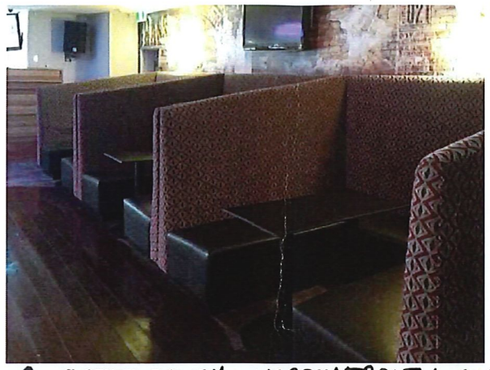

1 3SEAT COUCH + NARROWTABLE + MOBILE SCREEN

2 LOW TABLE & CHAIRS

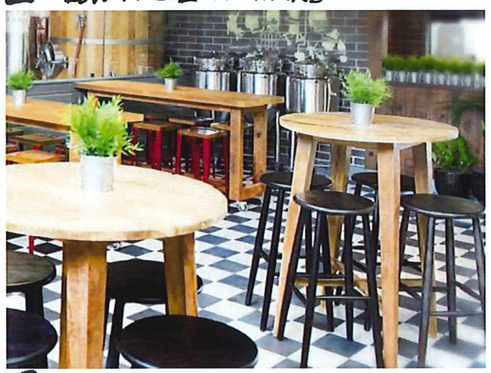

3a TALL BAR TABLES & STOOLS

3b

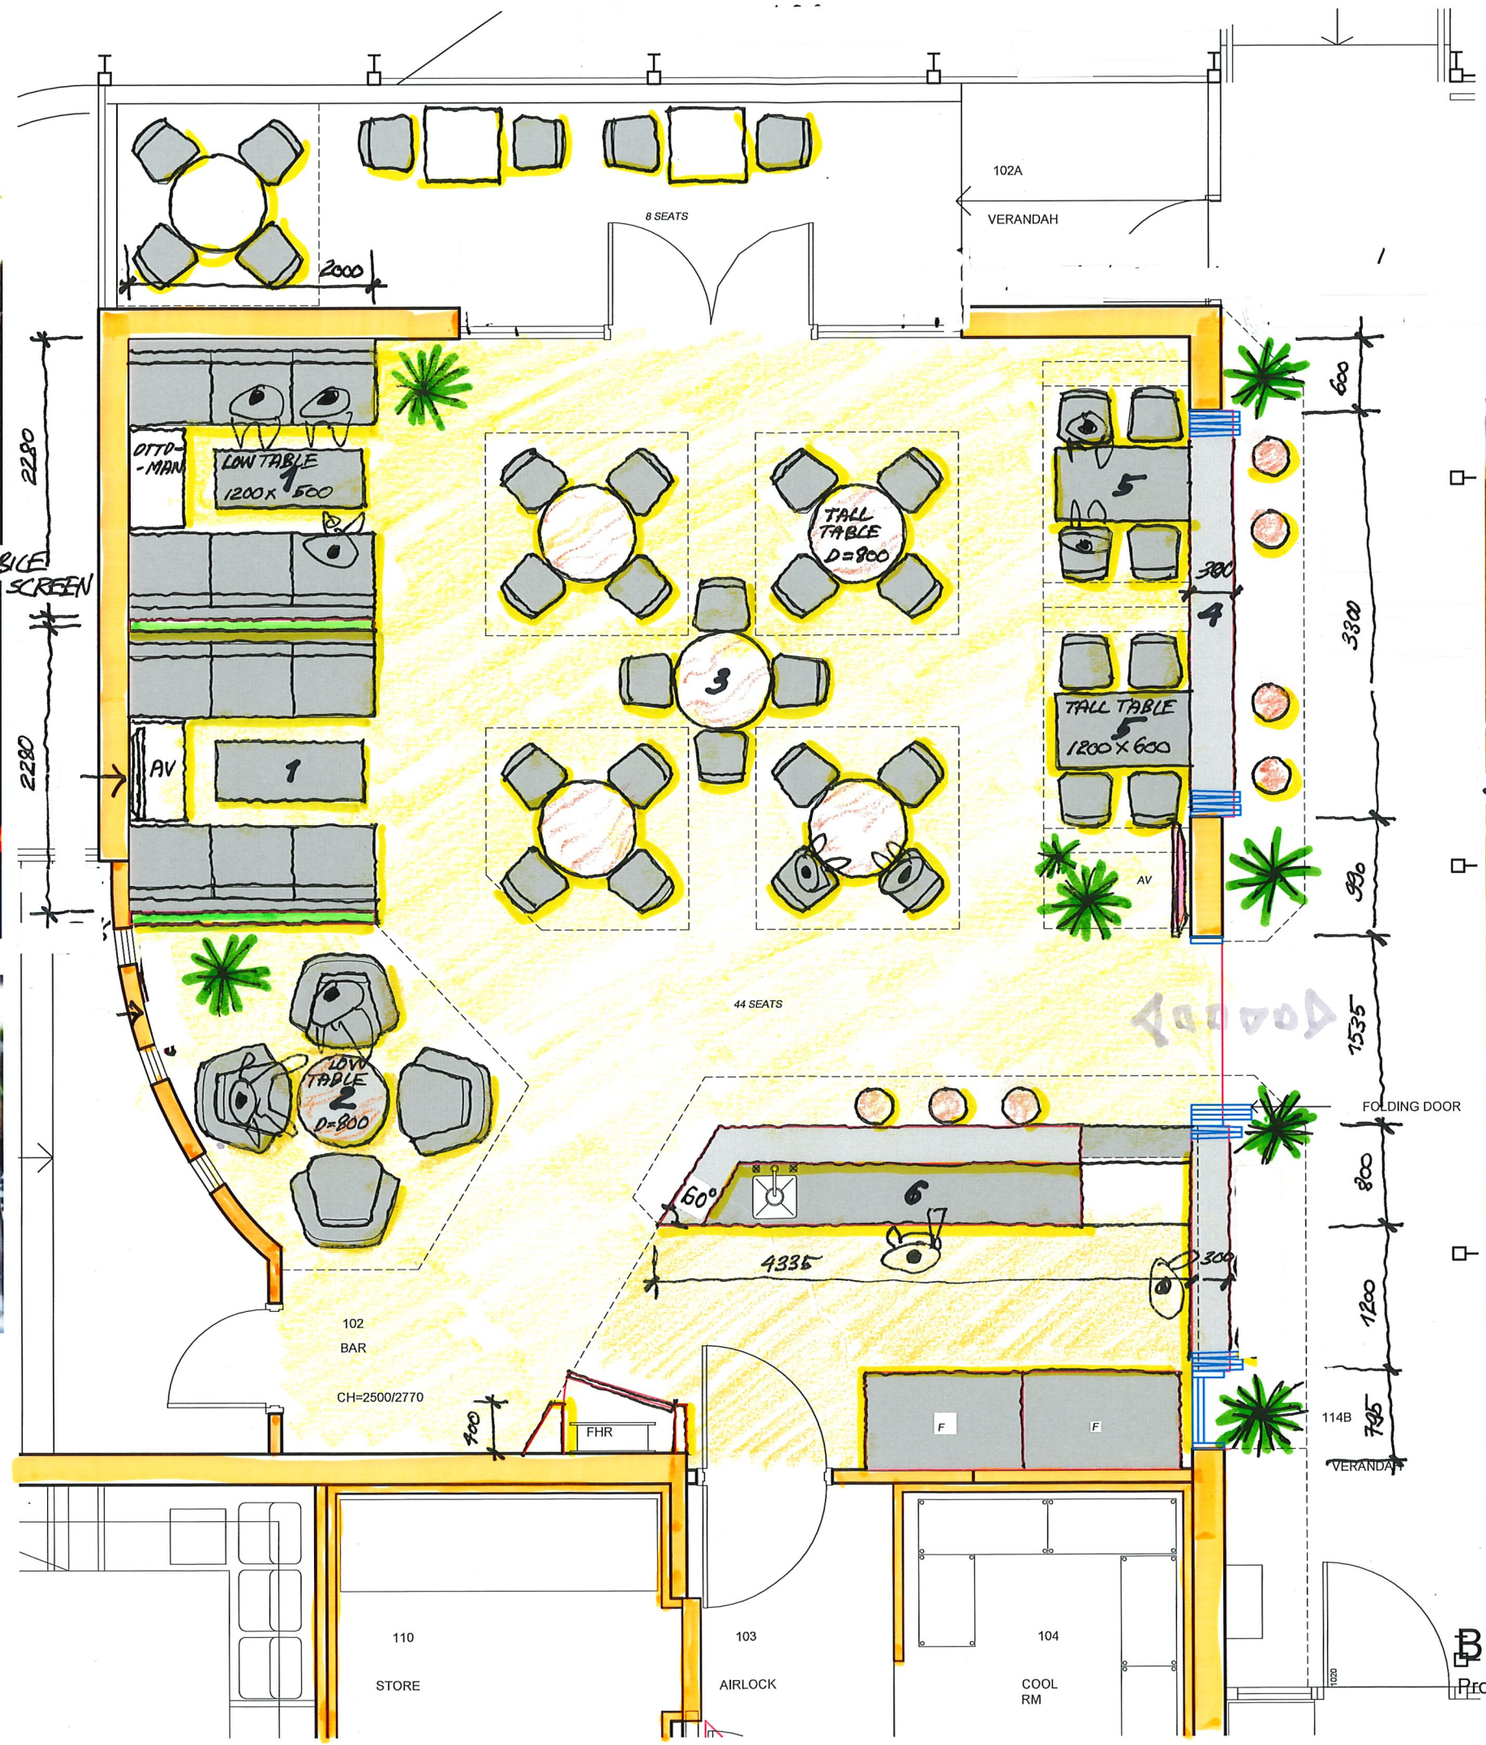

4 FOLDING WINDOW & COUNTER

5 TALL BAR TABLES (FIXED) & STOOLS

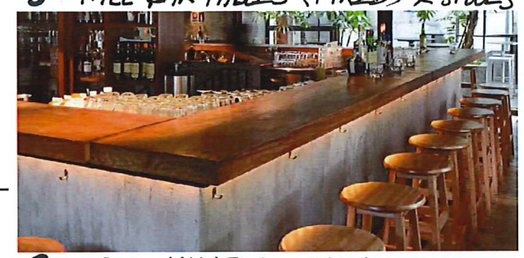

6a BAR COUNTER & STOOLS

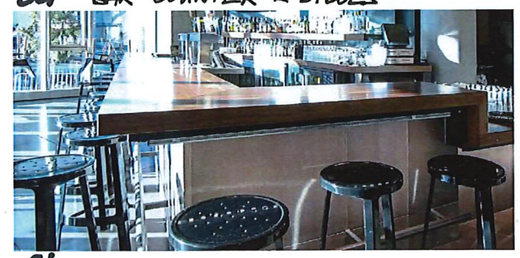

6b

Charles Sturt University

FACILITIES MANAGEMENT
Planning Design and Construction

NOT FOR CONSTRUCTION

1. This sketch / drawing is for design intent only. All levels and dimensions to be checked on site prior to the commencement of work. Notify the project manager immediately of any discrepancies.

2. All work to be performed in accordance with local, state and national building codes.

BUILDING 230 - R 102 BAR

Proposed plan

DATE: 16 - 8 - 2017
SCALE: 1-50@A3
DRAWN: A.NGUYEN

SK-02

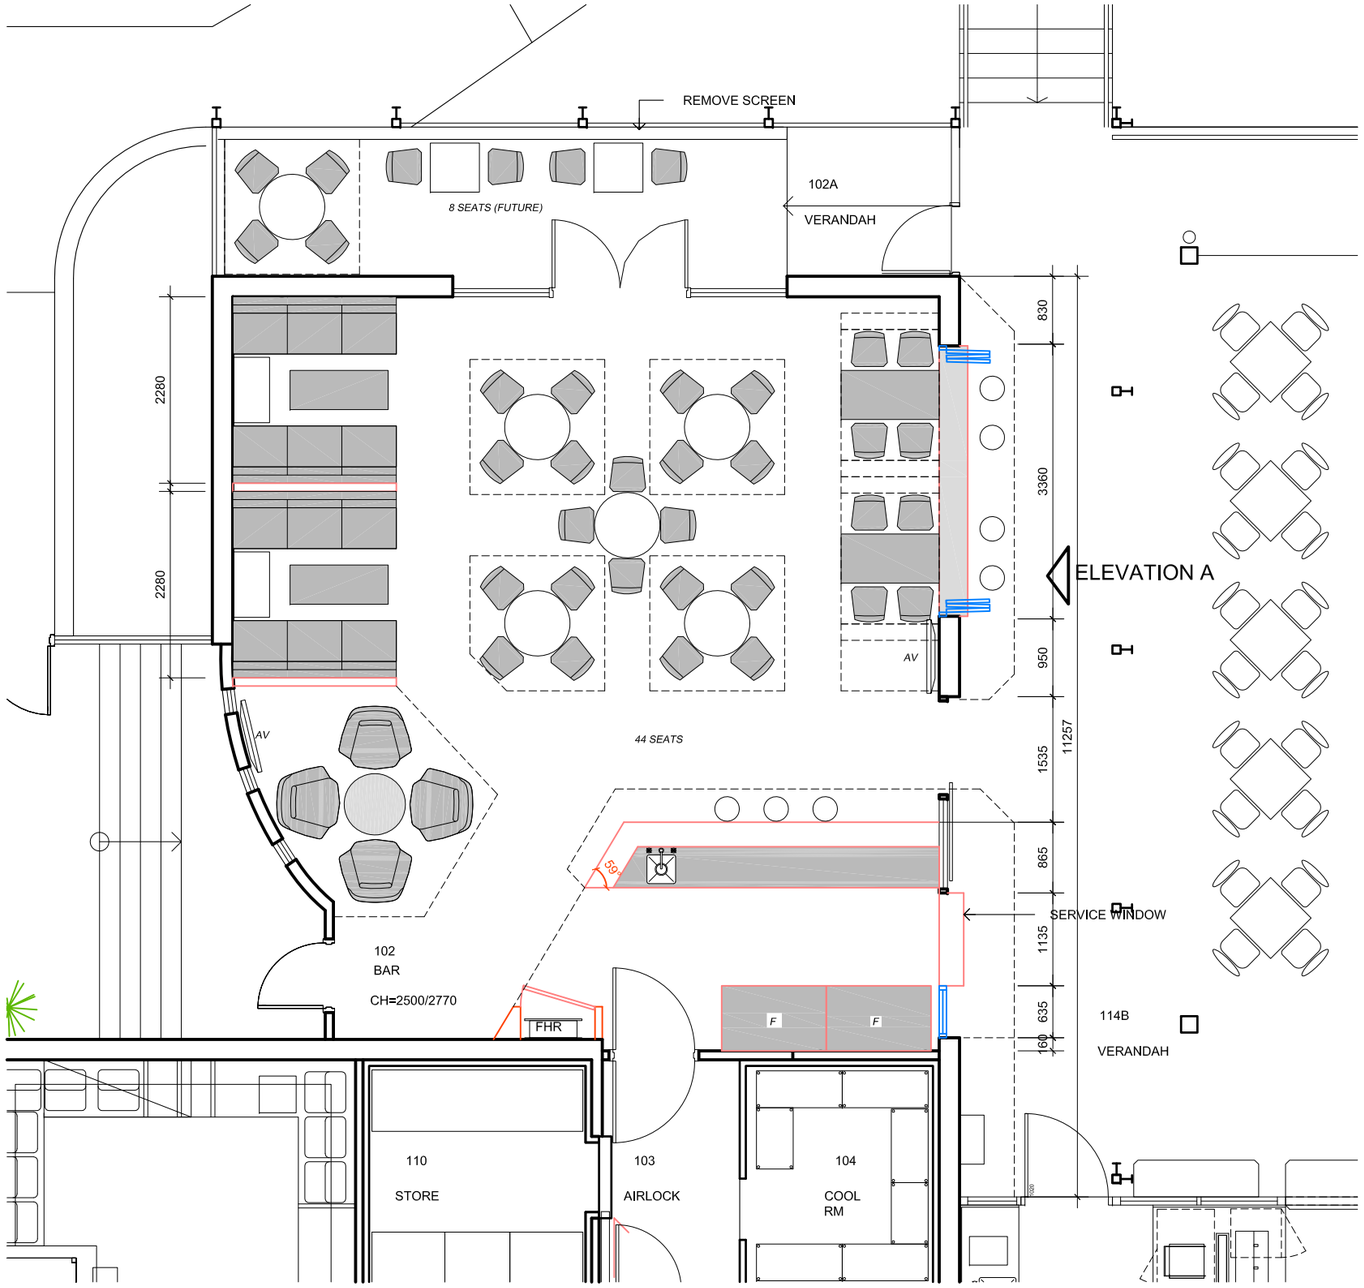

FLOOR PLAN

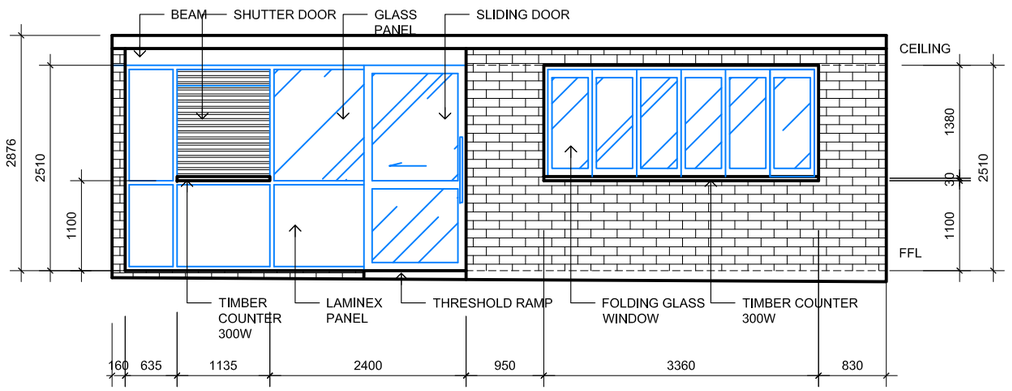

ELEVATION A

Charles Sturt University

FACILITIES MANAGEMENT

Planning Design and Construction

NOT FOR CONSTRUCTION

1. This sketch / drawing is for design intent only. All levels and dimenslons to be checked on site prlor to the commencement of work. Notlfy the project manager immediately of any discrepancies.

2. All work to be performed in accordance with local, state and natlonal buildlng codes.

BUILDING 230 - R 102 BAR

CONCEPT DESIGN

DATE:21-11- 2017/ R1

SCALE: 1-75@A3

DRAWN: A.NGUYEN

SK-02